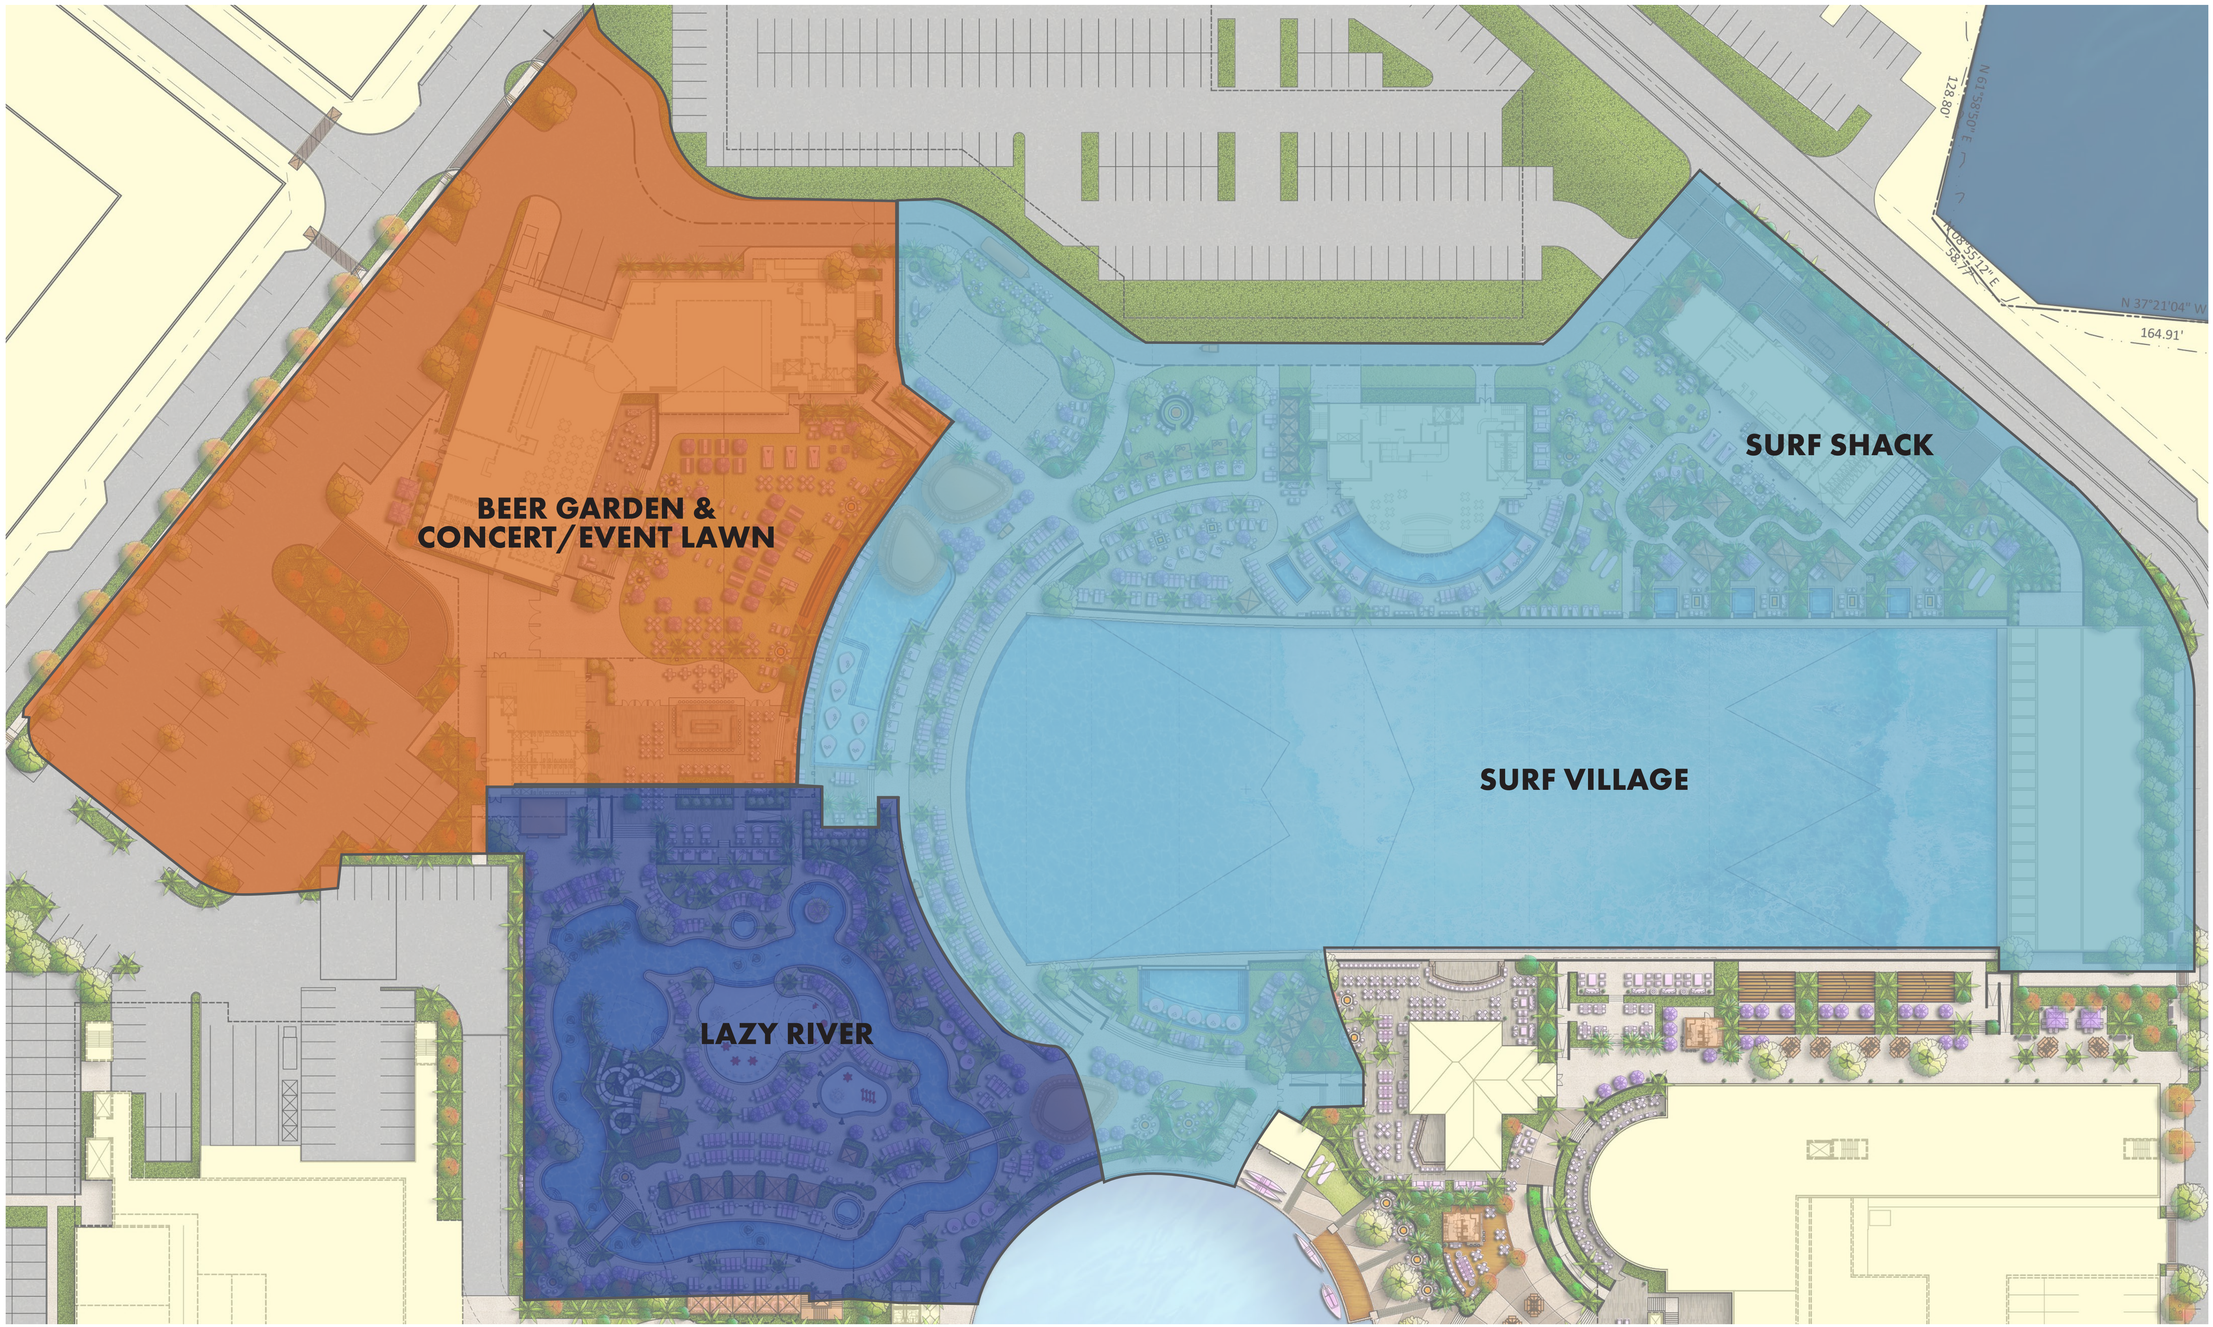

NORTH

0 10 25 40 80

SCALE 1"=40'

SAPPHIRE BAY

SURF VILLAGE - DISTRICT ENLARGEMENT

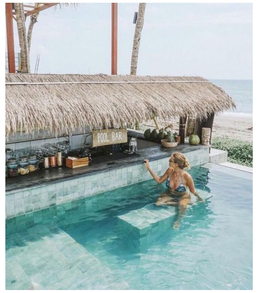

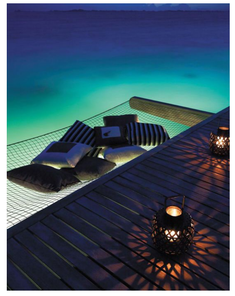

SAPPHIRE BAY

SURF VILLAGE - CONCEPT IMAGES

NORTH

SCALE 1"=30'

SAPPHIRE BAY

SURF VILLAGE - ENLARGEMENT

SAPPHIRE BAY

BEER GARDEN & CONCERT/EVENT LAWN - CONCEPT IMAGES

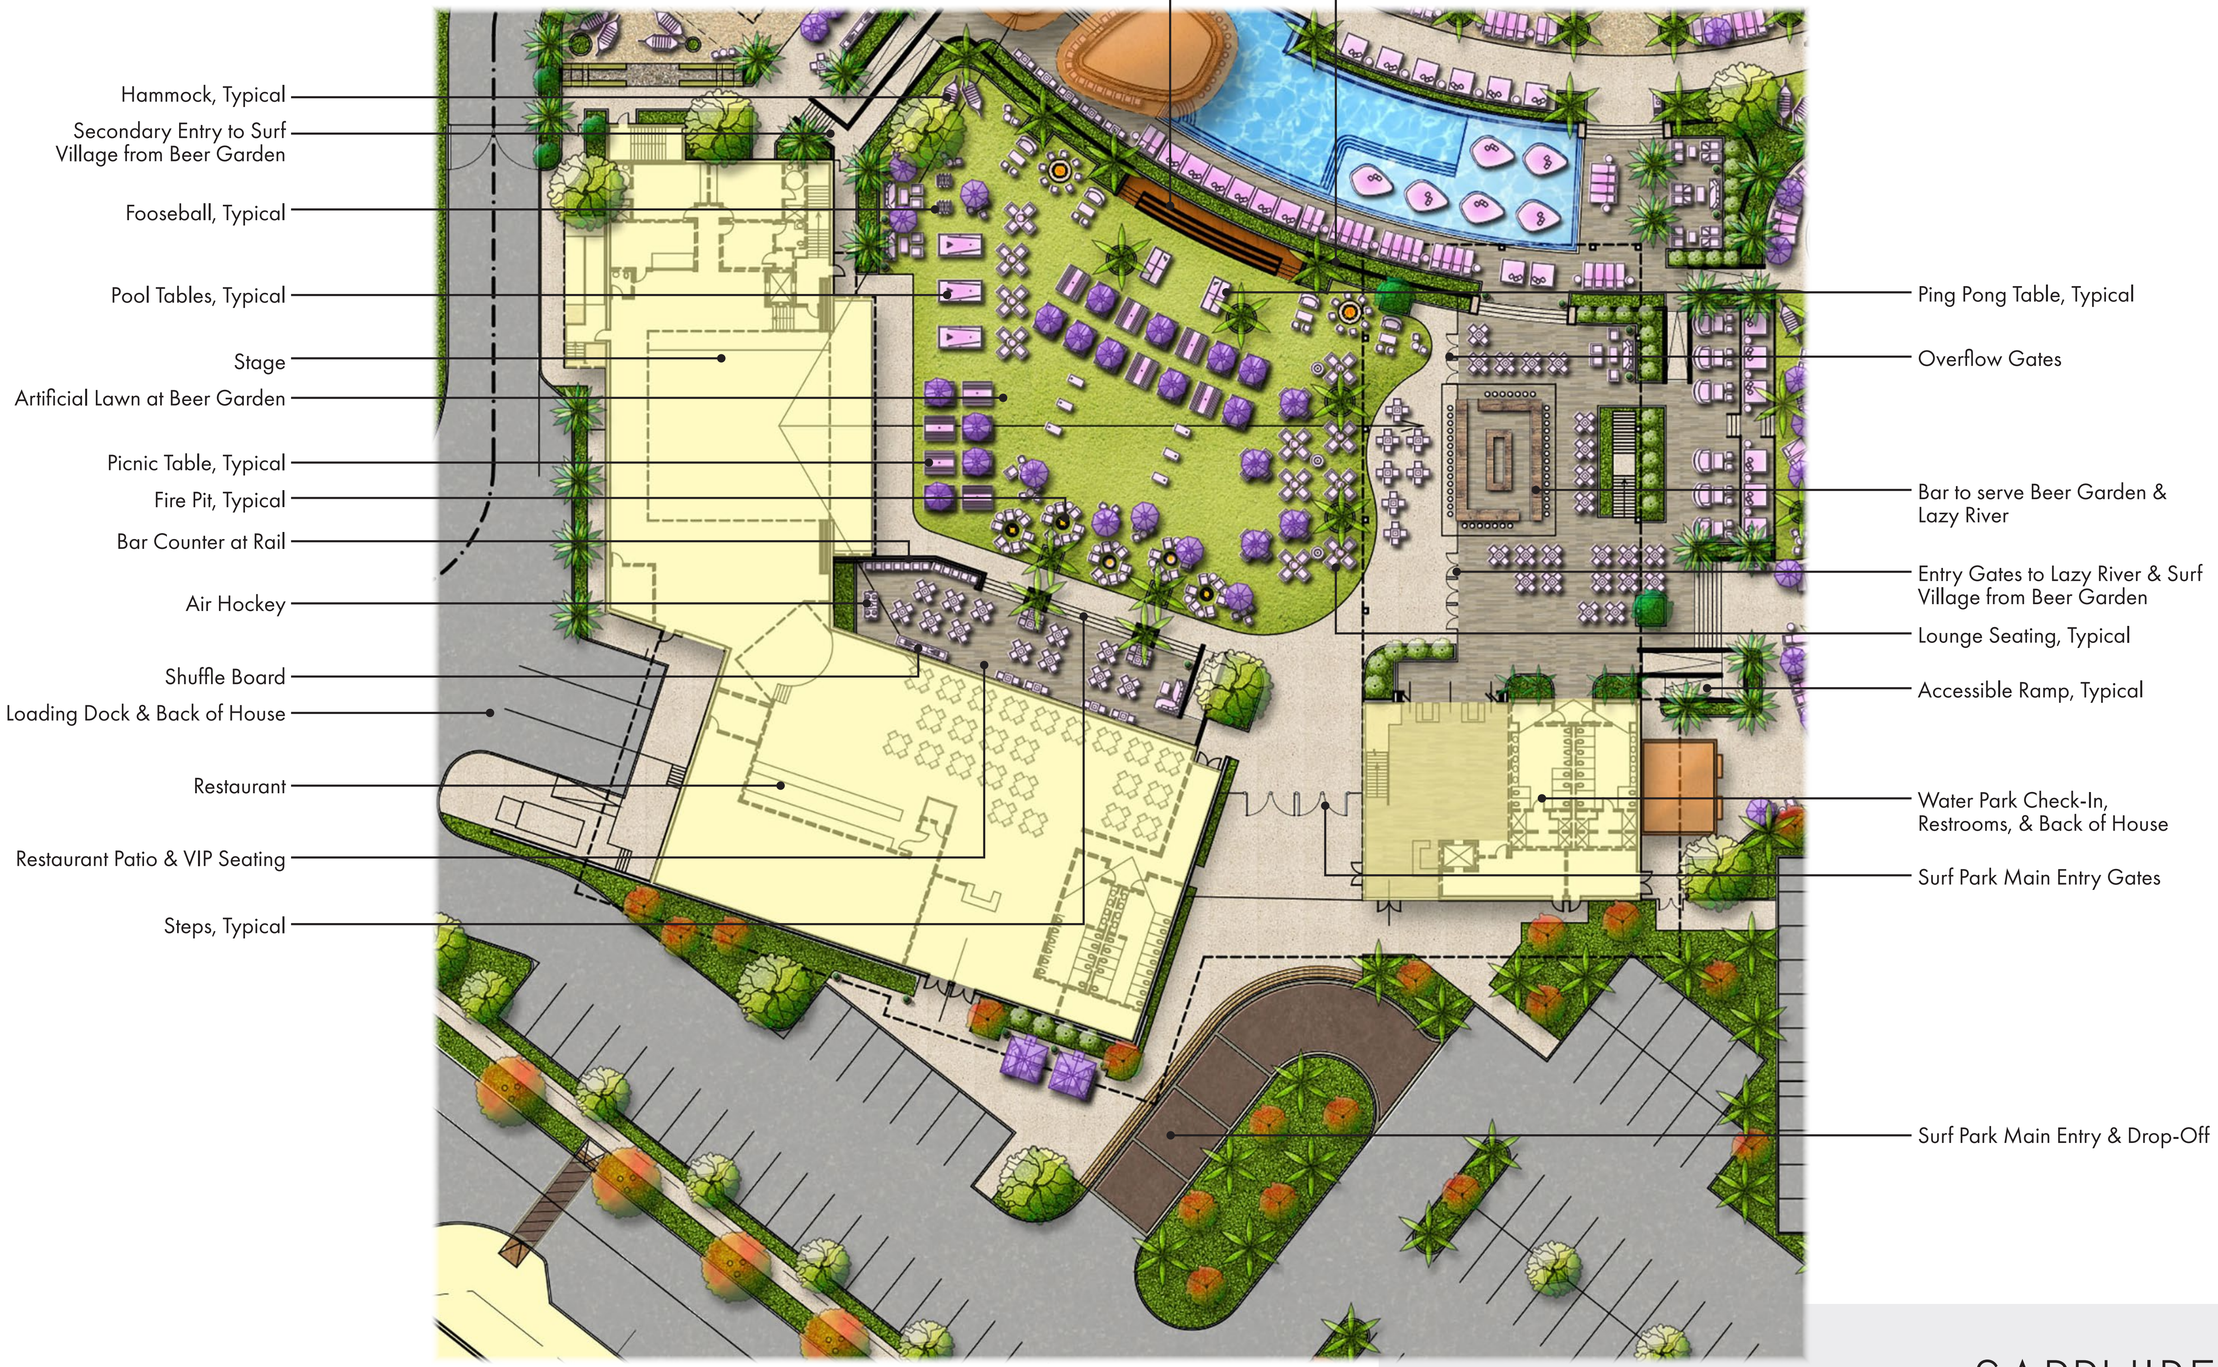

NORTH

0 10 20 40

SCALE 1"=20'

SAPPHIRE BAY

BEER GARDEN & CONCERT/ EVENT LAWN - ENLARGEMENT

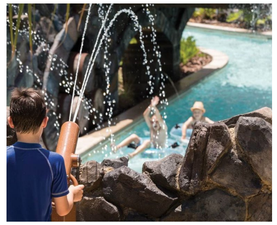

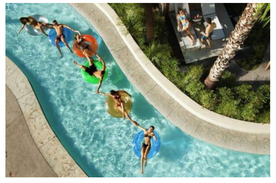

SAPPHIRE BAY

LAZY RIVER - CONCEPT IMAGES

LEVEL 1

LEVEL 2

NORTH

SCALE 1"=20'

SAPPHIRE BAY
LAZY RIVER - ENLARGEMENT